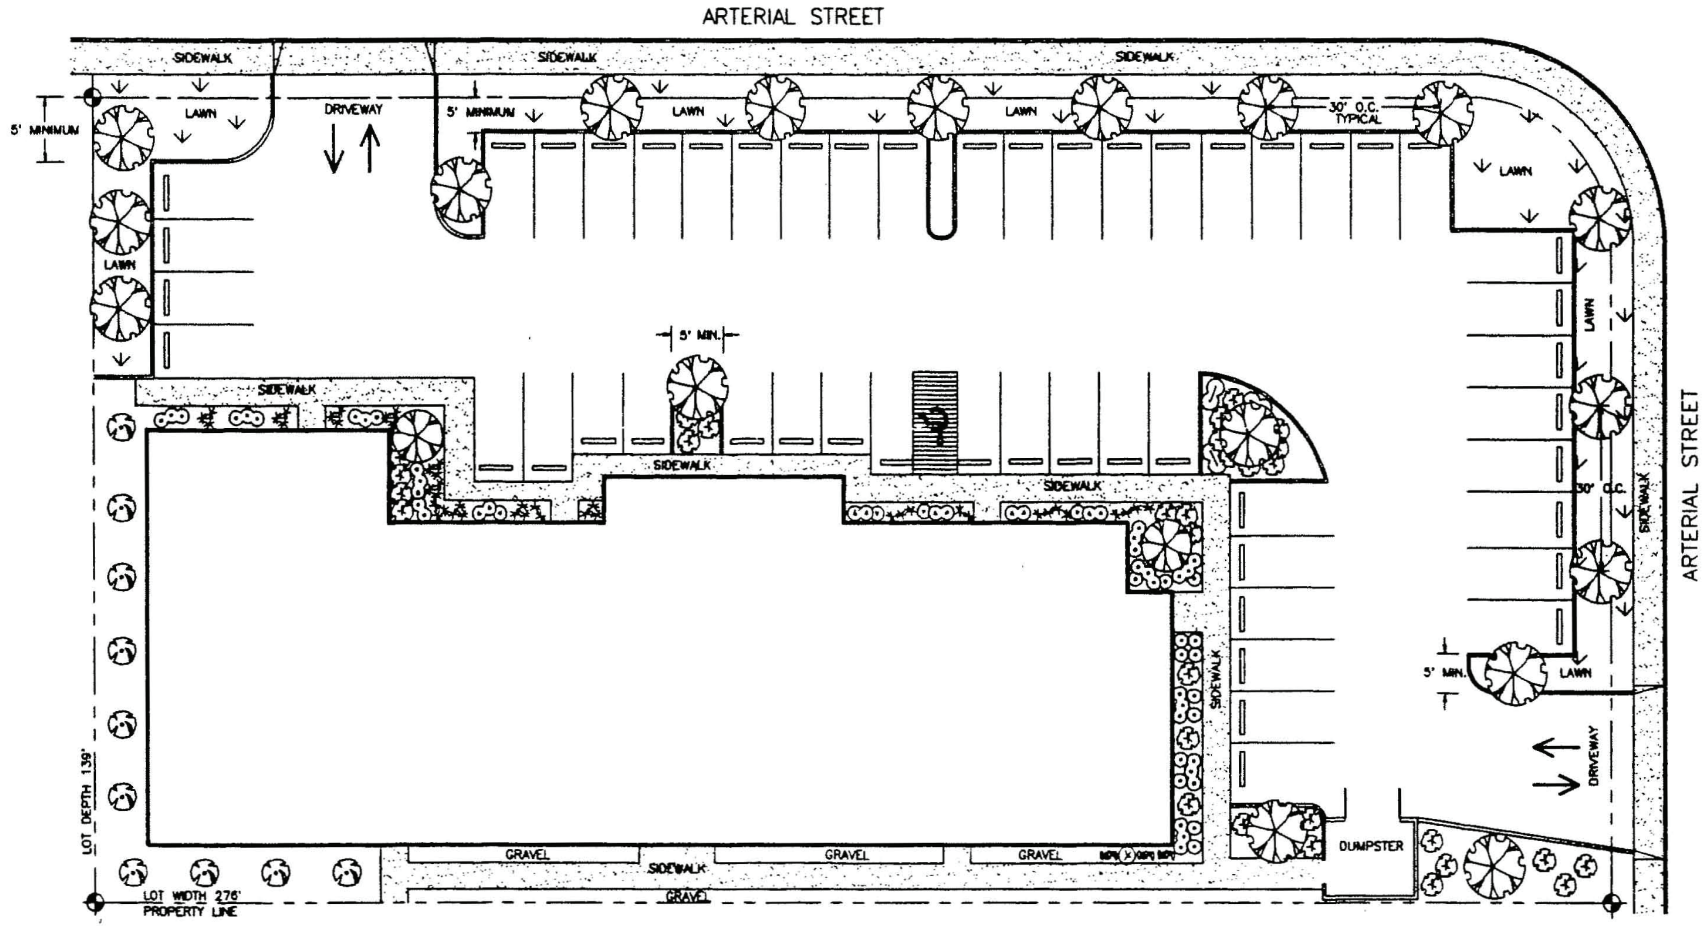

PLANT MATERIAL KEY

BOTANIC NAME	COMMON NAME	SIZE	QUAN.
PRUNUS SP. ACCOLADE	Flowering Cherry	2.5" Cal.	18
STYRAX JAPONICAM	Snowdrop Trees	2.0" Cal.	2
PRUNUS SARGENTI "COLUMNARS"	Flowering Cherry	2.0" Cal.	10
THUJA OCCIDENTALIS	Emerald Green P'dalis	7' Ht.	103
RHODODENDRON SP.	Rhododendron	36" Dia.	25
PIERIS JAPONICA	Pieris	18-24" Dia.	9
SARCOCOCCA RUSCIFOLIA	Sweet Sarcococca	12" Ht. , 5 Gal	37
RHODODENDRON SP.	Exbury Azalea	18" Ht. , 5 Gal	23
ESCALLONIA SP.	Appleblossom Escallonia	12" Ht. , 5 Gal	11
JUNIPERUS HORIZONTALIS	Blue Rug Juniper	12" Dia. , 5 Gal	60
ORNAMENTAL GRASS	Foxtail Sedge	12" Dia. , 5 Gal	50

LANDSCAPING CALCULATIONS:

% OF GROSS SITE LANDSCAPING: _____

% OF PARKING LOT LANDSCAPING: _____

SITE AREA CALCULATIONS:

SITE AREA	S.F.	
BUILDING COVERAGE	S.F.	% OF TOTAL
PARKING LOT COVERAGE	S.F.	% OF TOTAL
LANDSCAPING COVERAGE	S.F.	% OF TOTAL
IMPERVIOUS SURFACE	S.F.	% OF TOTAL
OTHER (SPECIFY)	S.F.	% OF TOTAL

PARKING REQUIREMENT CALCULATIONS:

OFFICE - 1 SPACE FOR EACH
300 sf OF GROSS FLOOR AREA
11,976 sf / 300 = 40 SPACES

Note:
Install 'Cotoneaster dammeri' in all shrub beds as a groundcover filler in otherwise unplanted areas to the dripline of shrubs and trunks of trees, except where "Juniperus horizontalis' is specified.
Install 'C. dammeri' at 2'-0" triangular spacing throughout.

SHEET 1 OF 1
2/11/93
D/B

SCALE - 1" = 10'-0"
NORTH

LANDSCAPERS-R-US
P.O. BOX 1111
MOUNT VERNON, WA 98273
PHONE/FAX (360) 000-0000

NO NAME OFFICE CENTER

MOUNT VERNON - WASHINGTON
LANDSCAPE - PLANTING PLAN

CITY OF MOUNT VERNON PLANNING DEPARTMENT

SAMPLE LANDSCAPING PLAN