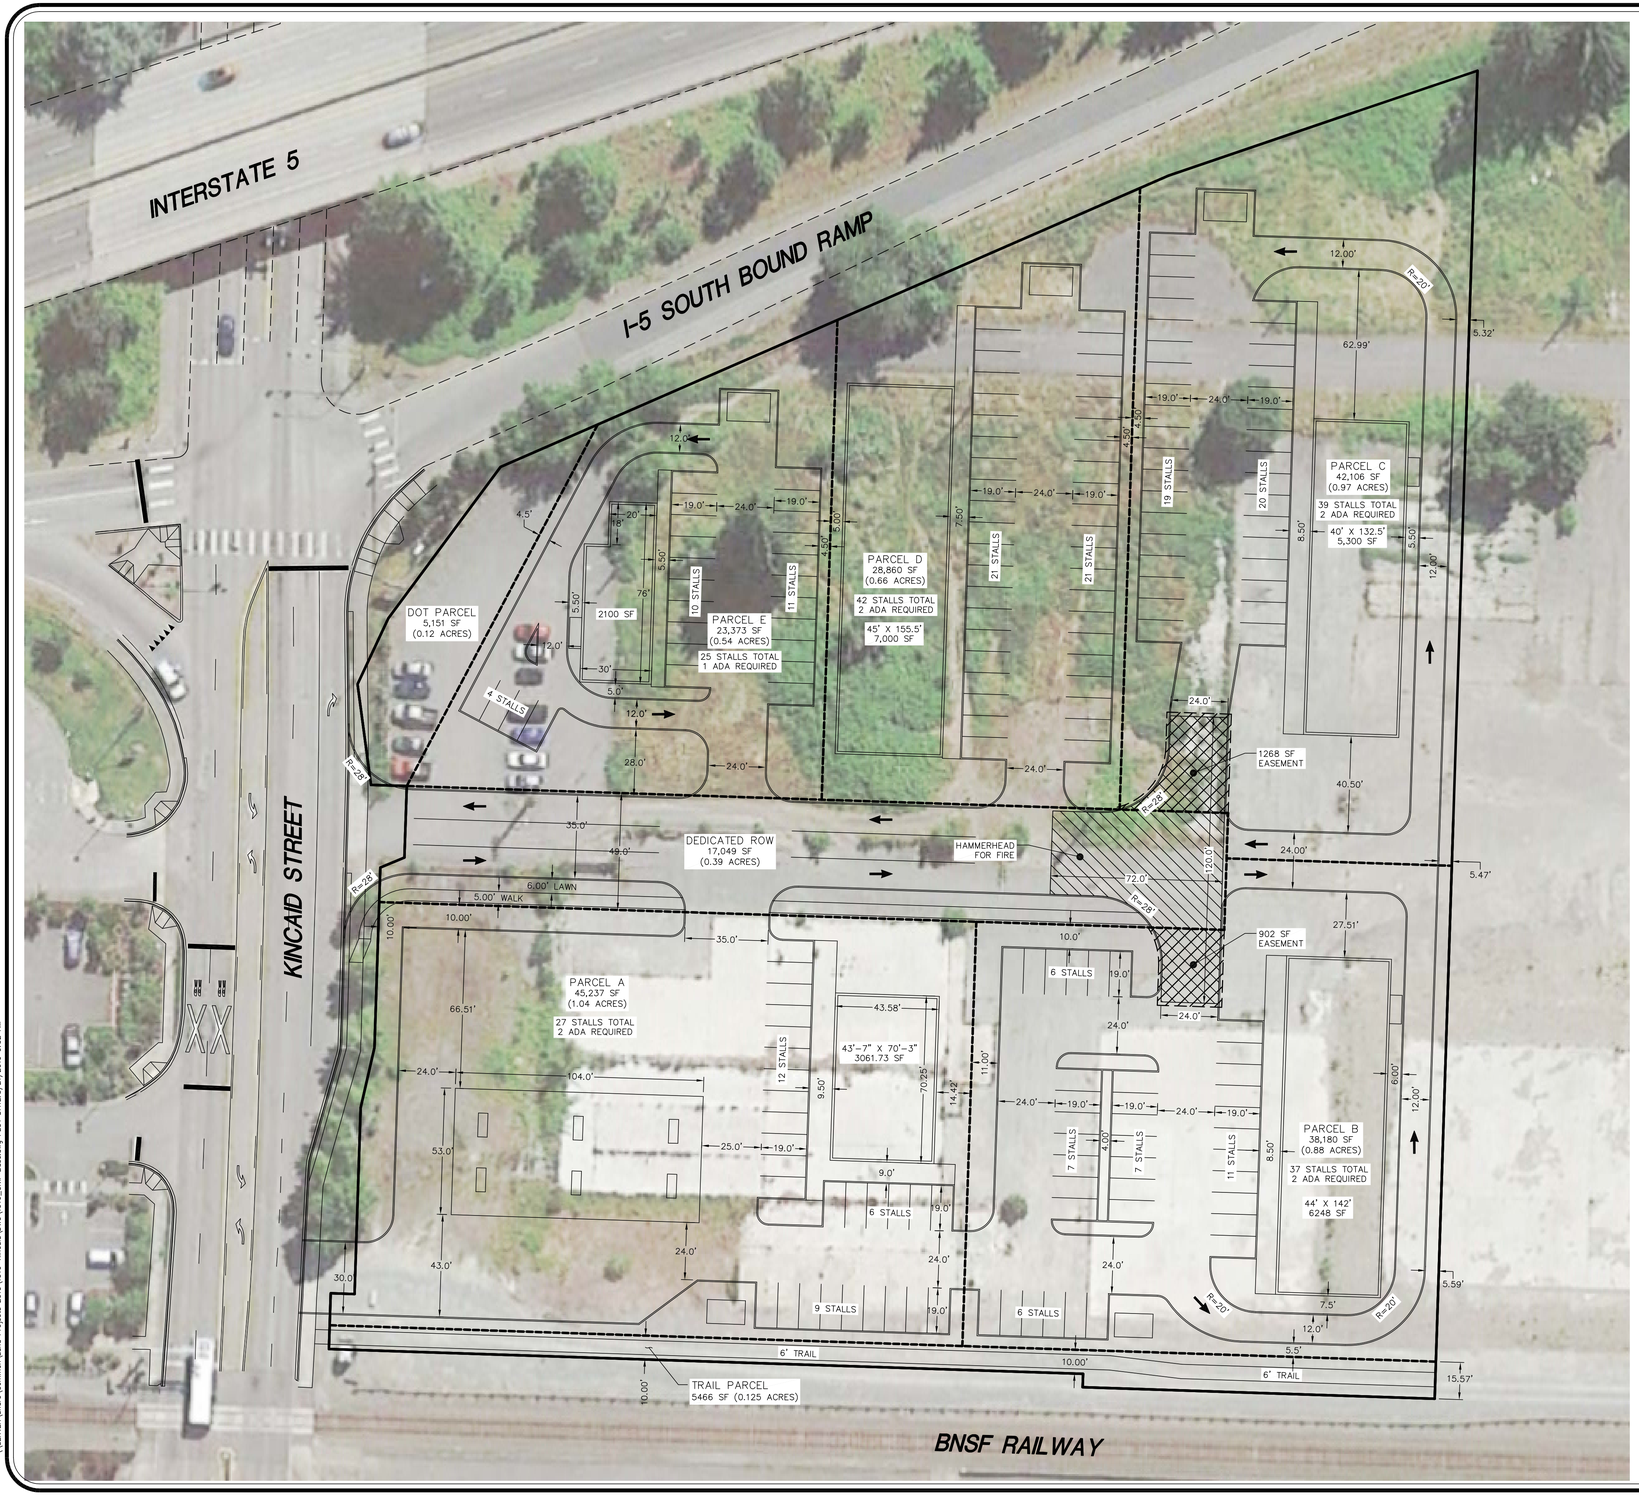

N W E S

GRAPHIC SCALE

0 15 30 60

(IN FEET)
1 inch = 30 ft.

FOR 24'X36' FULL SIZED PLOT
SCALE ACCORDINGLY

LDES, INC.
5160 INDUSTRIAL PL. #108
FERNDALE, WA 98248
PHONE 360-383-0620
FAX 360-383-0639

RAMON LI ANDRADE
STATE OF WASHINGTON
PROFESSIONAL ENGINEER
3-21-19

JOB NO.:	1910
DWG. NAME:	1910_Civil-Base.dwg
DESIGNED BY:	RL
DRAWN BY:	RL
CHECKED BY:	RL

OWNER:
VISCONSI COMPANIES LTD
30050 CHAGRIN BOULEVARD
SUITE 330
PEPPER PILE, OH 44124

CITY OF MOUNT VERNON, SKAGIT COUNTY, WASHINGTON

SWC SR 5 & EAST KINCAID STREET PROJECT

SEPA SITE

NO.	REVISION	BY	DATE
1	PRELIMINARY EXHIBITS	RL	03/21/19
2			
3			
4			
5			

SHEET 01 OF 01

\\SERVER\Share\Common\Land Projects 2018\1910-Kincaid\DWG\1910_Civil-Base.dwg PLOT DATE 3/21/2019 9:32 AM