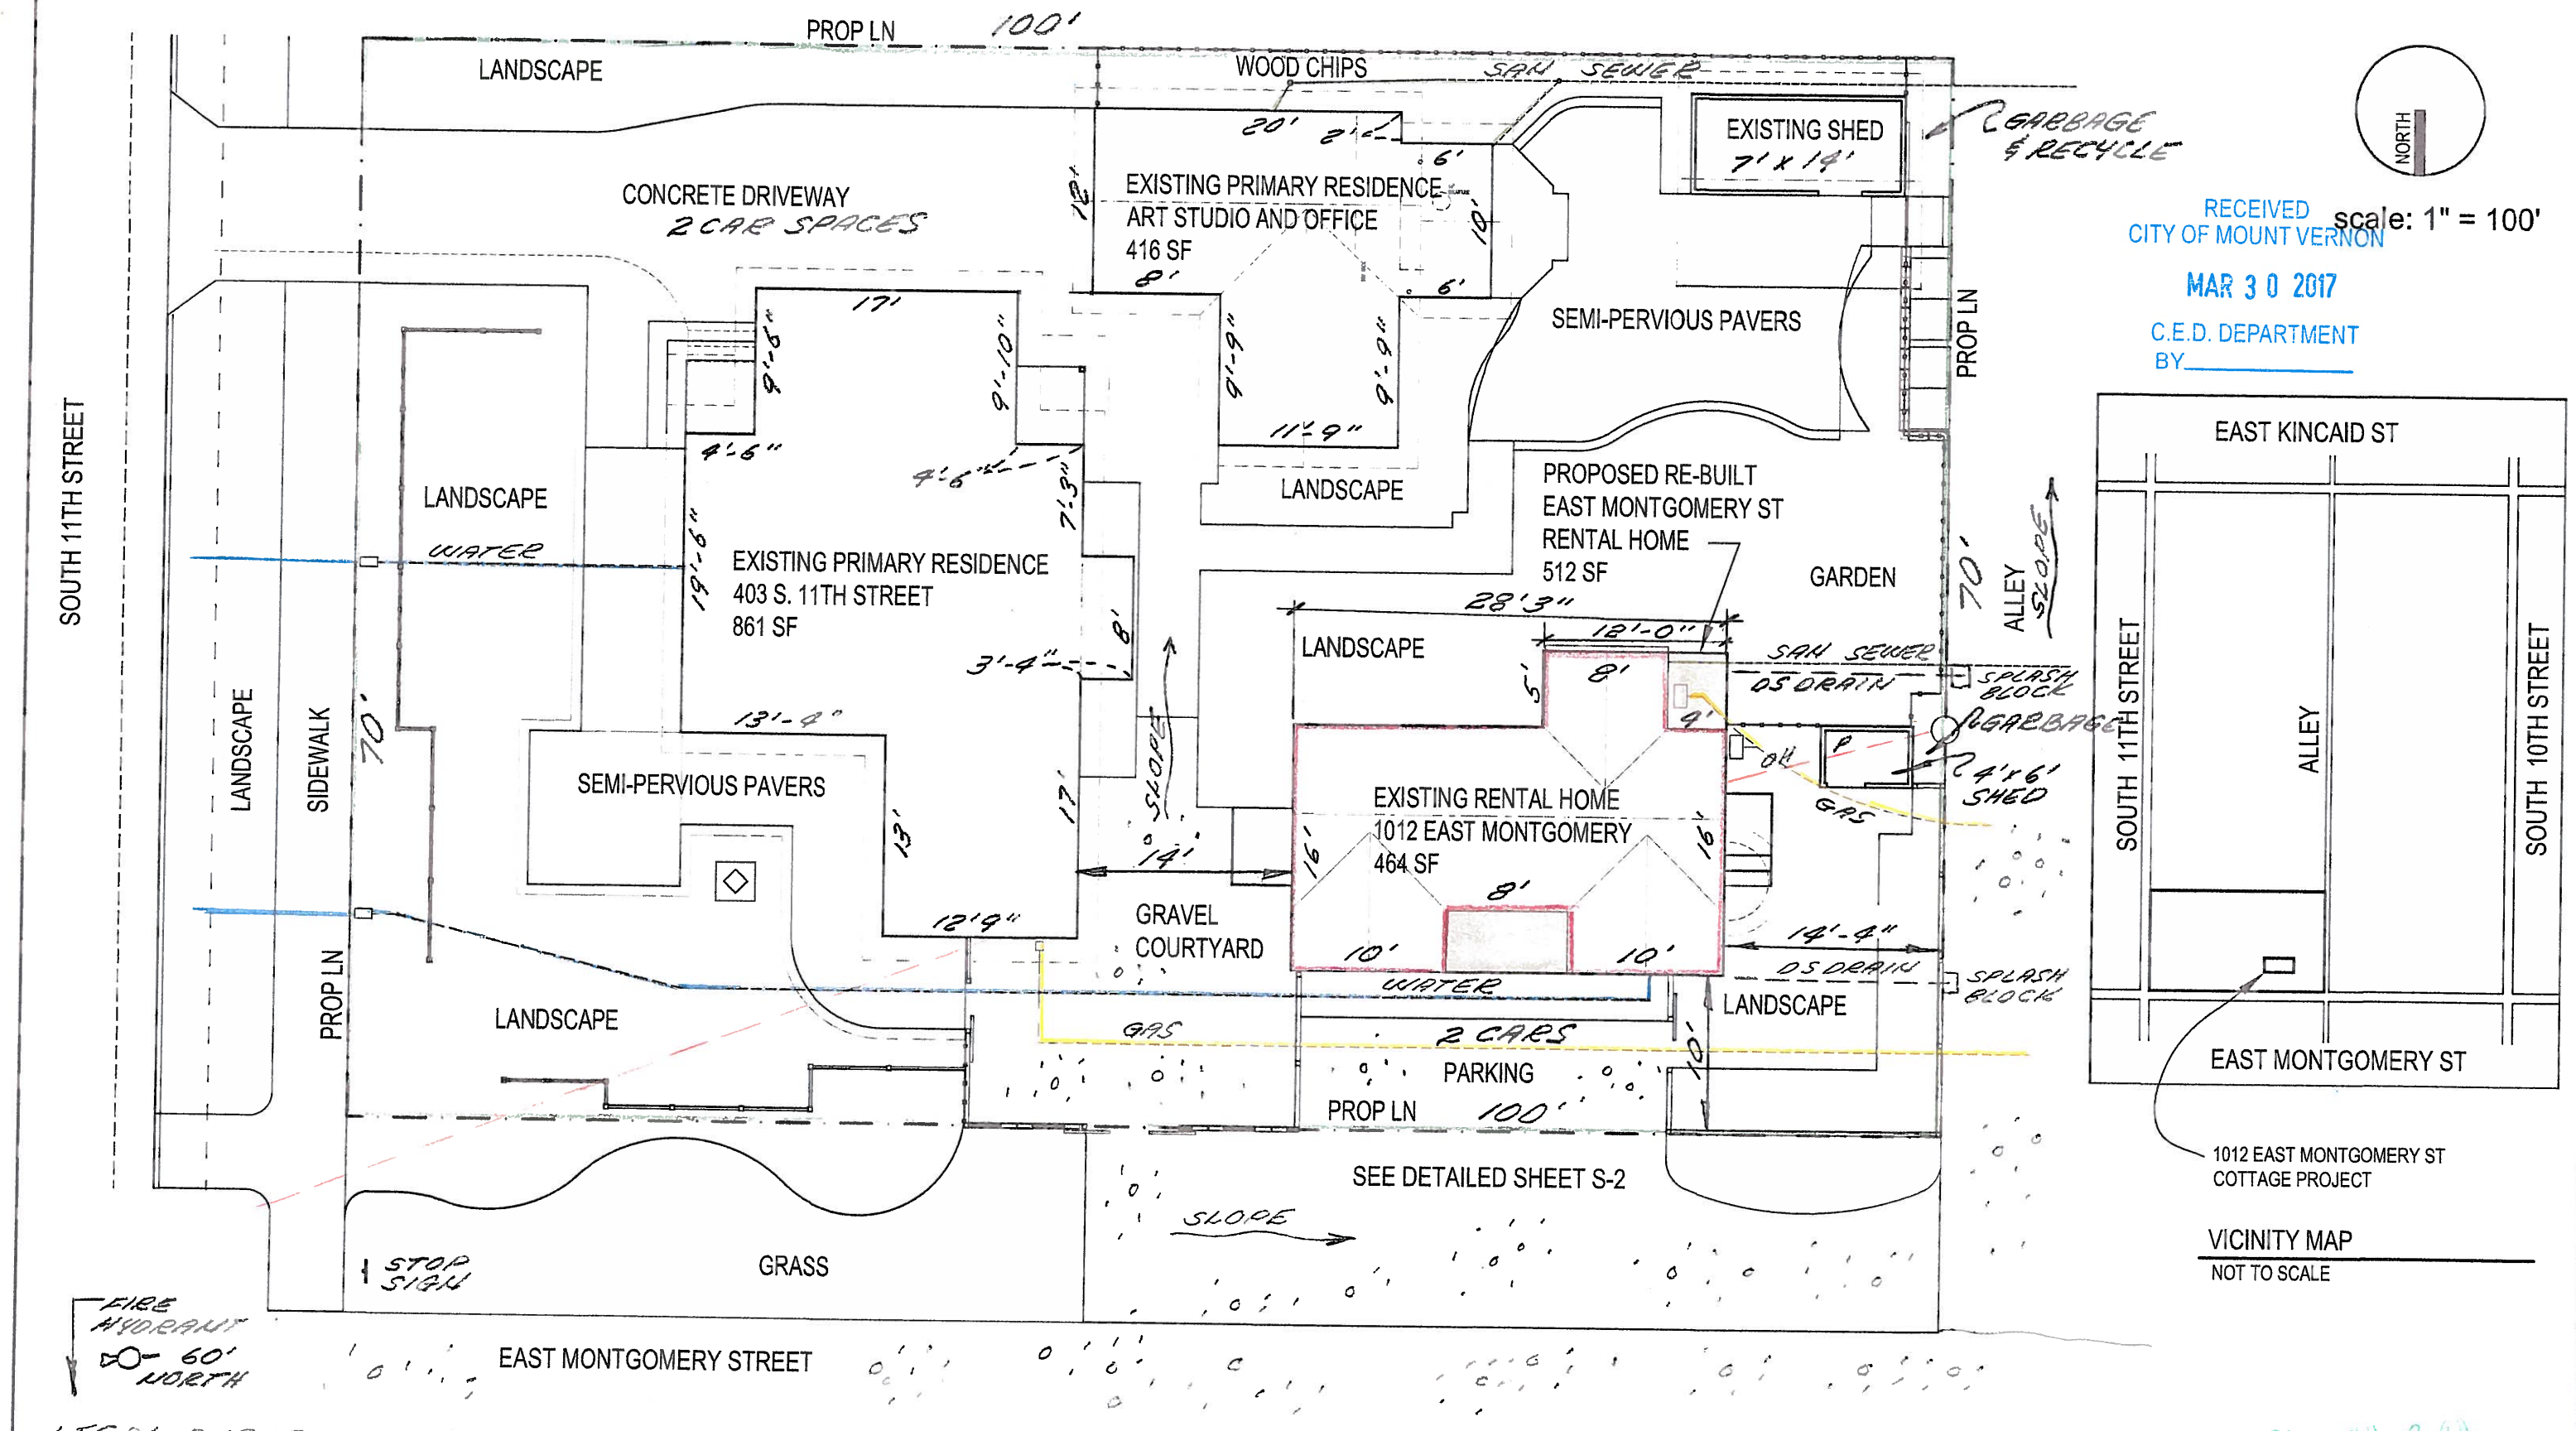


RECEIVED
CITY OF MOUNT VERNON
MAR 30 2017
C.E.D. DEPARTMENT
BY_____

scale: 1" = 100'

VICINITY MAP
NOT TO SCALE

LEGAL DESCRIPTION:
EASTERN ADDITION TO MOUNT VERNON, LOT 16, EXCEPT THE SOUTH 20 FEET THEREOF, AND ALL OF LOTS 17 AND 18, BLOCK 11.

P-52765 ZONE: R1-7.0

17-040

PROPOSED IMPROVEMENTS - 403 SOUTH 11TH STREET / 1012 EAST MONTGOMERY ST
FOR: SHANNON GOOD
403 South 11th Street
Mount Vernon, Washington 360-336-9700

OVERALL SITE PLAN

DRAWN: SLG
MARCH 28, 2017
SCALE: 1" = 100'

SHEET
SITE
S-1